

THE PORT AUTHORITY
OF NEW YORK AND NEW JERSEY

Marvin Kirschner
CHIEF ELECTRICAL ENGINEER

Peter K. Swaney
ELECTRICAL ENGINEER

As of Date: _____

Engineering Department
Design Division

THE WORLD
TRADE CENTER

ELECTRICAL/HVAC
UPGRADE PROGRAM

Title
TOWER TWO
75TH FLOOR (EAST SIDE)
M.E.R.

ASBESTOS ABATEMENT

This drawing is subject to conditions in contract. All inventions, ideas, designs and methods herein are reserved to Port Authority and may not be used without its written consent.

L.A.V. L.R.U. L.A.V.
Designed by Drawn by Checked by


Date 5/1/95 Scale N.T.S.

Contract Number Drawn Number
WTC-802.071 EA-8

NOTES:


1. FOR LOCATION OF ELECTRIC SOURCE AND DESCRIPTION SEE ELECTRICAL DRAWING E-4.
2. NAU SHALL BE EXHAUSTED TO THE BUILDING EXTERIOR VIA A SETBACK DOORWAY, OR AS DIRECTED BY THE ENGINEER.

I HEREBY CERTIFY THAT THIS IS A TRUE AND CORRECT COPY OF ONE OF THE CONTRACT DRAWINGS CONSTITUTING A PART OF CONTRACT NO. WTC-802.071 IN THE COMPLETION OF WHICH SAID DRAWINGS EXISTED AT THE TIME THE SAID CONTRACT WAS EXECUTED BY THE PARTIES.
DATE 6/22/95 *Sultan A. Adlam* SPEC. WRITER
DATE 8/15/95 *Peter K. Swaney* ENGINEER OF DESIGN

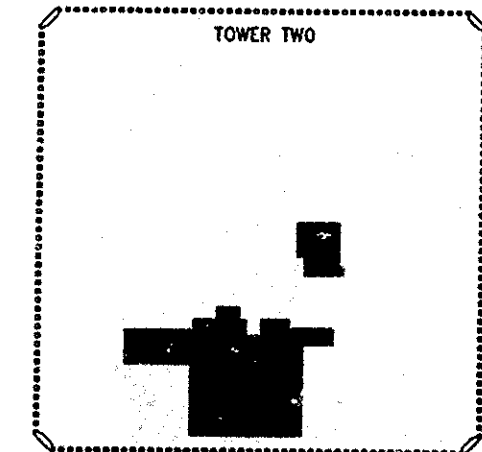

KEY PLAN

MATCH LINE
FOR CONTINUATION
SEE DRAWING NO. EA-7

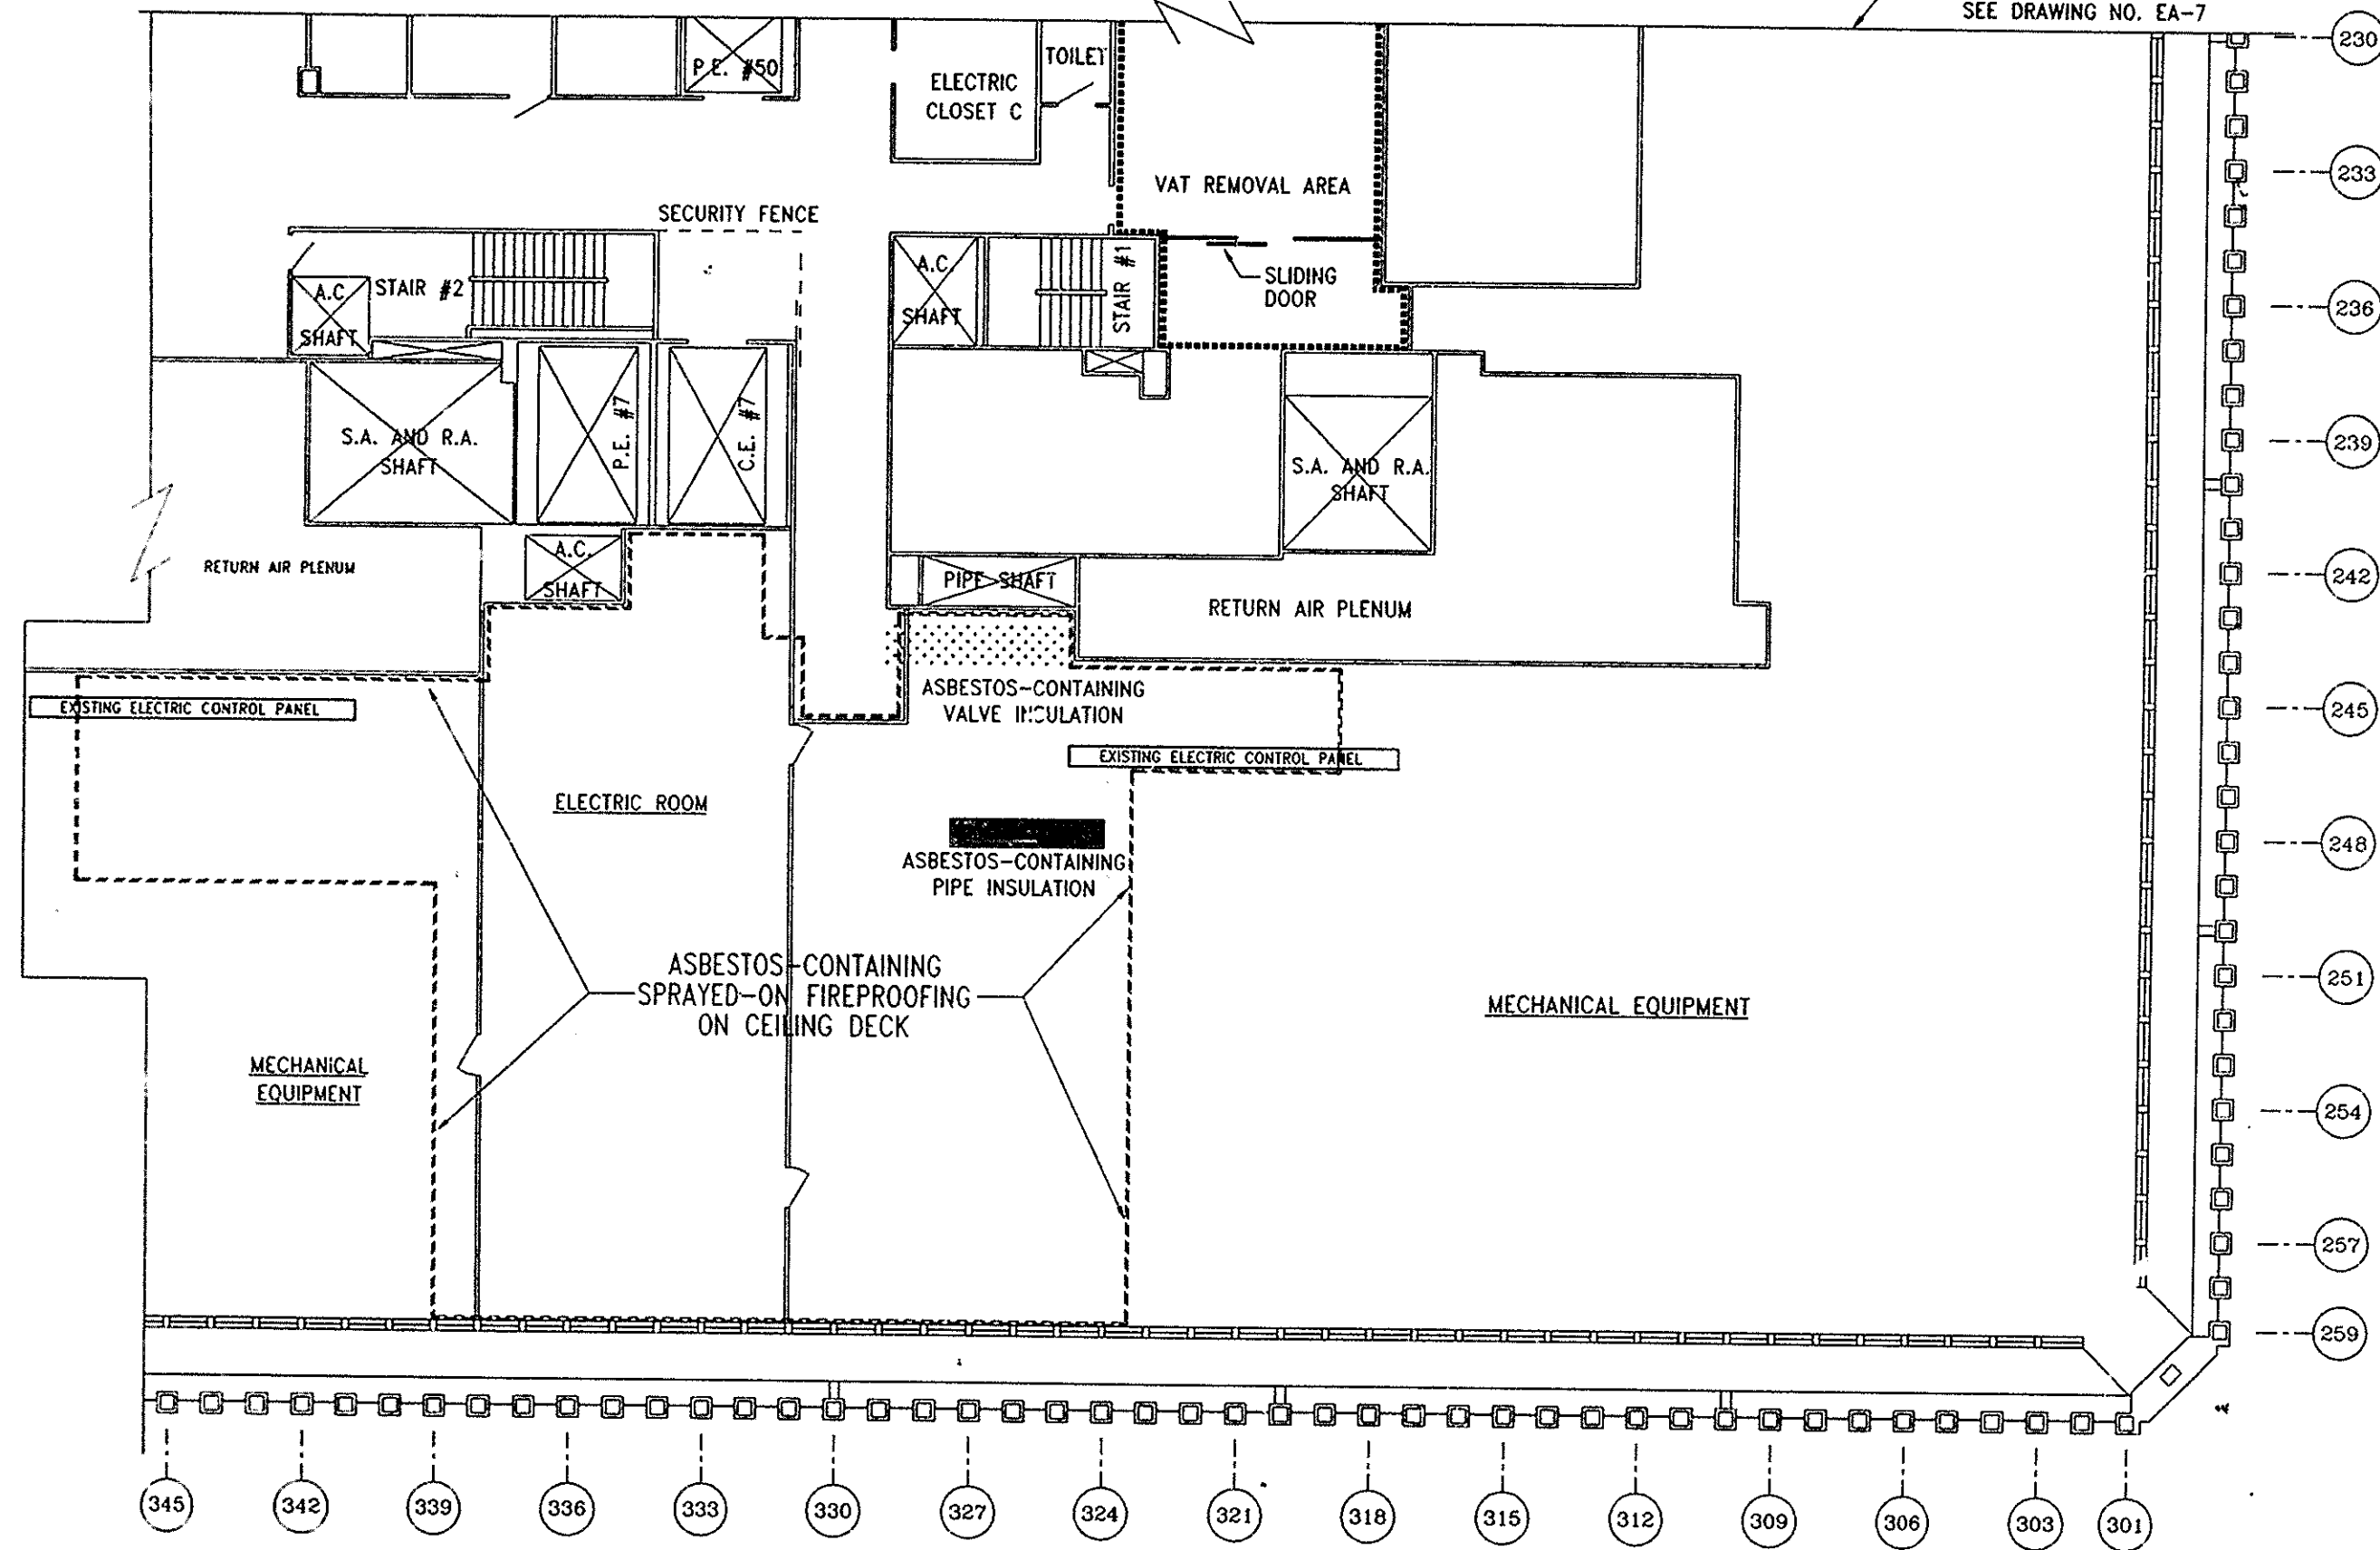

LEGEND

- ASBESTOS-CONTAINING VALVE INSULATION
- ASBESTOS-CONTAINING PIPE INSULATION
- BOUNDARY OF ASBESTOS-CONTAINING SPRAYED-ON FIREPROOFING ON CEILING DECK
- VAT REMOVAL AREA (SEE APPENDIX A OF SECTION 02081 FOR REMOVAL METHOD)